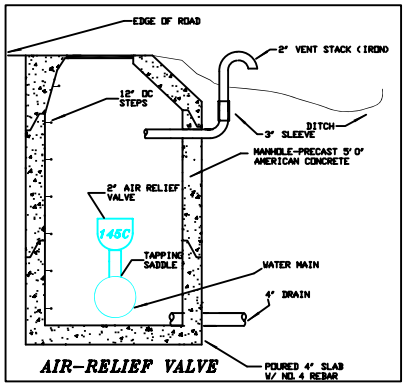

AIR-RELIEF VALVE

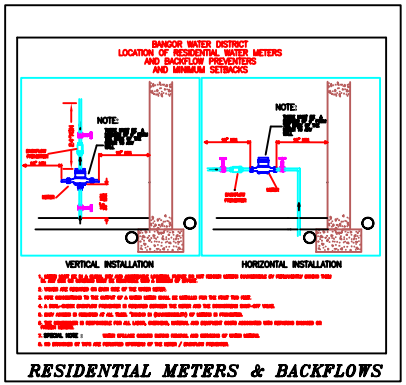

RESIDENTIAL METERS & BACKFLOWS

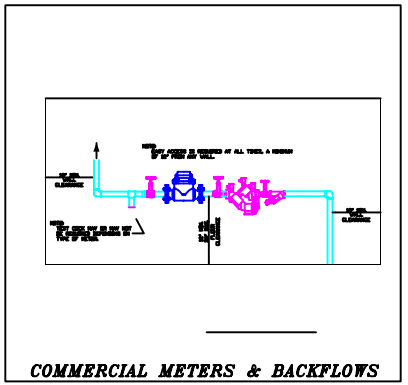

COMMERCIAL METERS & BACKFLOWS

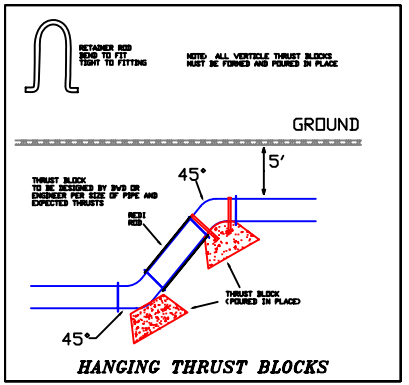

HANGING THRUST BLOCKS

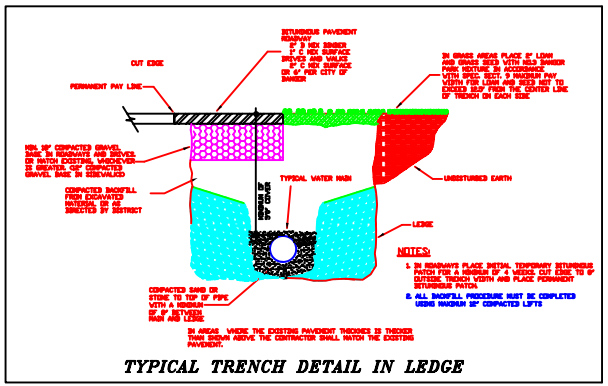

TYPICAL TRENCH DETAIL IN LEDGE

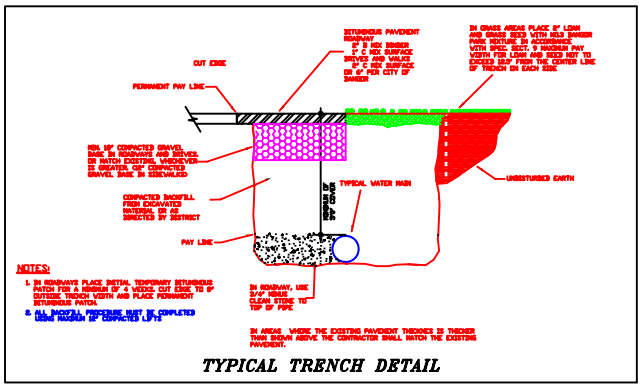

TYPICAL TRENCH DETAIL

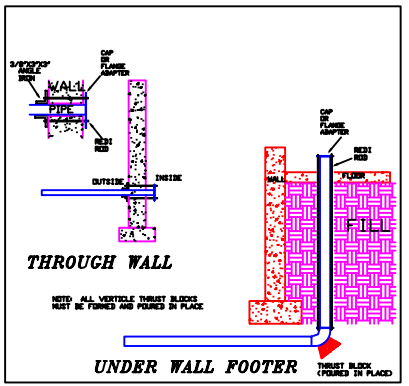

THROUGH WALL

NOTE: ALL VERTICLE THRUST BLOCKS MUST BE FORMED AND POURED IN PLACE

UNDER WALL FOOTER

BANGOR WATER DISTRICT

614 STATE ST.
BANGOR, MAINE

DRAWN BY: B.L.
DATED: 3-24-92
SCALE: NTS

STD-DET2.DWG

STANDARD DETAILS

SHEET 2 OF 2